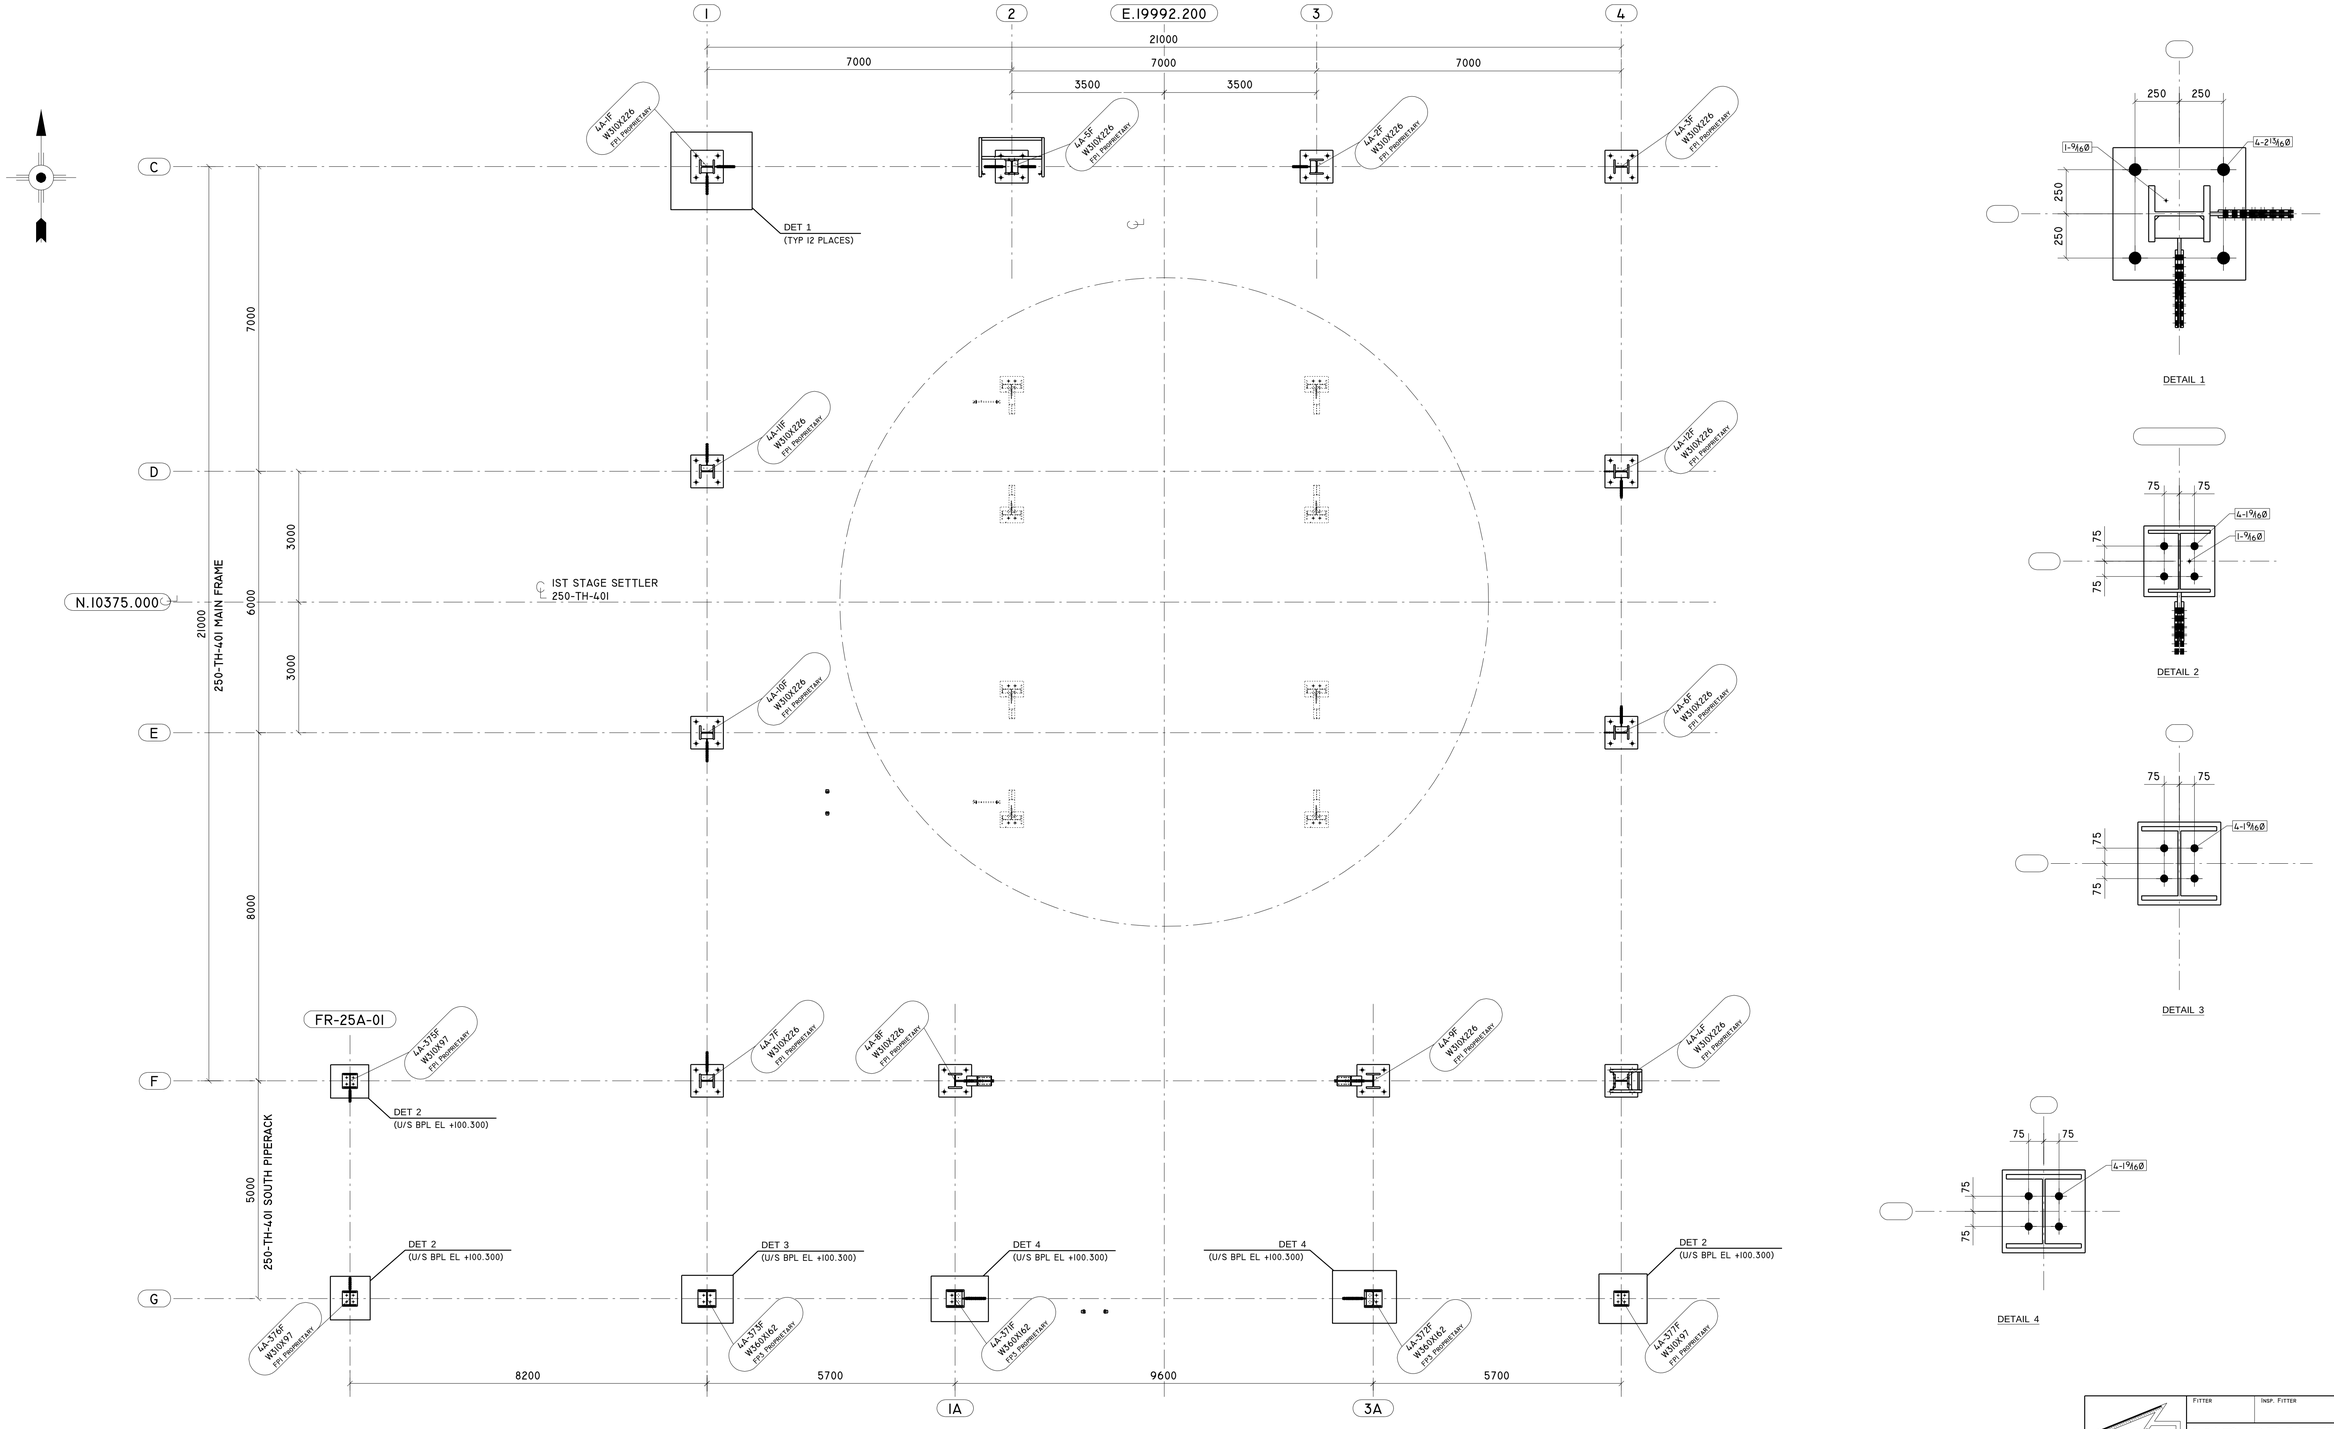

DETAIL 1

DETAIL 2

DETAIL 3

DETAIL 4

BASE PLATE AND COLUMN ARRANGEMENT PLAN
U/S BASE PL EL 100.950 (UNO)

GENERAL NOTES:
1. FOR STRUCTURAL STEEL NOTES SEE DWG. 005B-900-03-B020
2.
3.

CUSTOMER DRG REF: 005B-250-03-G141 REV.0

REV #	DESCRIPTION	DATE
0	ISSUED FOR APPROVAL	JAN-2009

CLIENT:
PROJECT:
P.O#:
TITLE:
DIVISIONS:

FITTER	INSP. FITTER	INSP. WELDER

M&D DRAFTING LTD.
5265 - 185A STREET
SURREY BC , V3S 7A4
TEL : (604) 576-8390
FAX : (604) 576-8371

EDITOR CA
CHECKER MDP
JOB Nº 07-975
DRG Nº E-4A-250-03-G141
0

MODEL PATH:
PLOT DATE: 01/26/2009 - 02:44:07